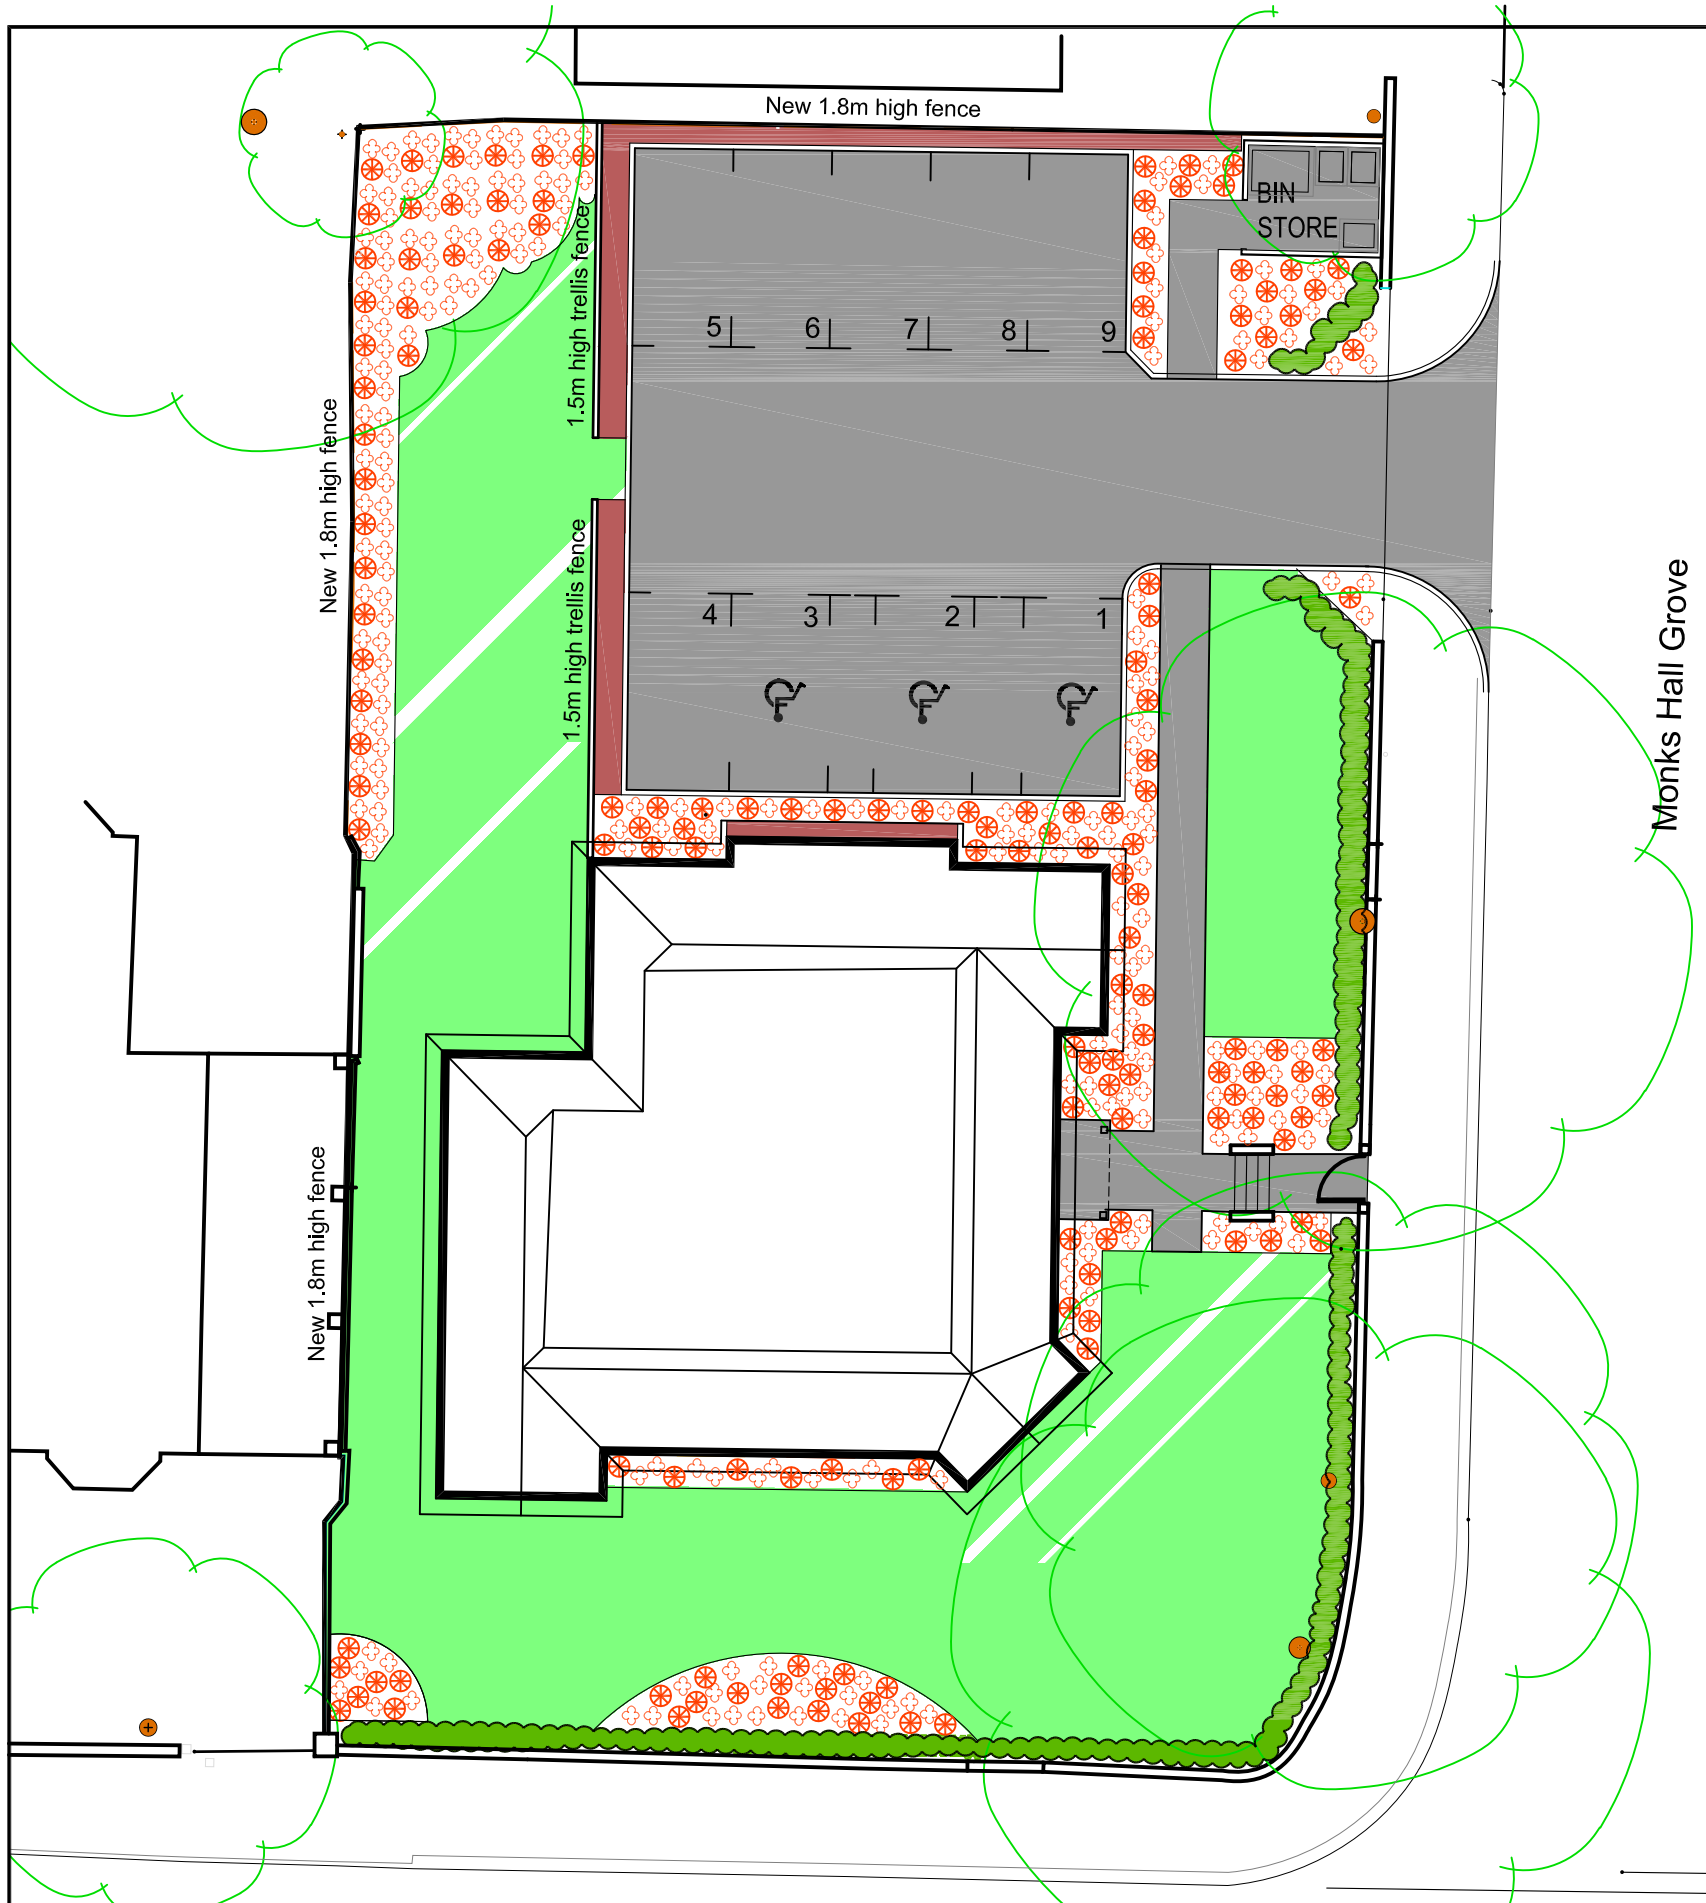

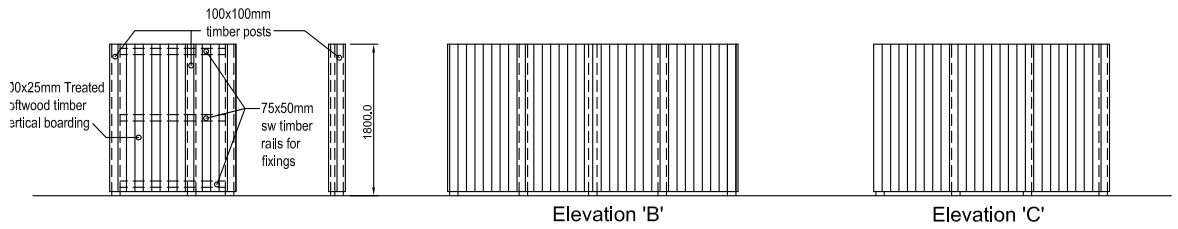

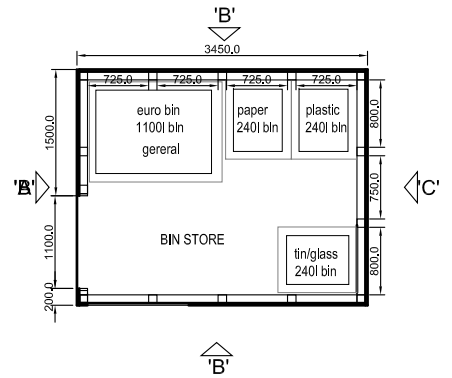

LEGEND

- TARMAC AREAS
- LAWN AREAS
- SHRUB & PLANTING AREA
- CLIMBING PLANTS
- HEDGES

PLANTING SCHEDULE

HEDGING

KEY	SPECIES	COMMON NAME	STOCK SIZE	PLANTING RATE	QUANTITY
NH1	*Ligustrum ovalifolium*	Privet	60/90 cm high CG in 3 litre pot	3 plants per metre	51

CLIMBERS

KEY	SPECIES	COMMON NAME	STOCK SIZE	PLANTING RATE	QUANTITY
C1	*Hydrangea petiolaris*	Hydrangea	CG 3 litre pot	2 plants per metre	30
C2	*Clematis montana*	Clematis	CG 3 litre pot	2 plants per metre	20
C3	*Parthenocissus tricuspidata*	Boston ivy	CG 3 litre pot	2 plants per metre	12

SHRUBS

KEY	SPECIES	STOCK SIZE	ROOT	RATE/M²	QUANTITY
S1	*Prunus lusitanica*	45/60 cm high	CG 3 litre pot	3	27
S2	*Prunus laurocerasus*	45/60 cm high	CG 3 litre pot	3	45
S3	*Fagus sylvatica*	60/90 cm high	RB	3 per linear metre	33
S4	*Magnolia grandiflora*	120 -150cm high	CG 10 litre pot	2 plants total	2
S5	*Magnolia x soulangeana*	120 -150cm high	CG 10 litre pot	2 plants total	2
S6	*Philadelphus coronaius* 'Aurea'	45/60 cm high	CG 3 litre pot	3	6
	Spirea arguta	45/60 cm high	CG 3 litre pot	3	6
	Eleagnus pungens 'Maculata'	45/60 cm high	CG 3 litre pot	3	6
	Prunus laurocerasus 'Otto Luyken'	45/60 cm high	CG 3 litre pot	3	6
S7	*Prunus laurocerasus* 'Otto Luyken'	45/60 cm high	CG 3 litre pot	3	36
S8	*Euonymus japonicus*	45/60 cm high	CG 3 litre pot	3	36
S9	*Berberis thunbergii* 'Atropurpurea'	45/60 cm high	CG 3 litre pot	3	14
	Berberis darwinii	45/60 cm high	CG 3 litre pot	3	14
	Berberis julianae	45/60 cm high	CG 3 litre pot	3	14
S10	*Rosmarinus officinalis*	45/60 cm high	CG 3 litre pot	3 per linear metre	30
S11	*Lavandula spica 'Hidcote'*	45/60 cm high	CG 3 litre pot	3	9
S12	*Prunus lusitanica*	45/60 cm high	CG 3 litre pot	3	36

Key
Container grown stock (CG)
Root balled (RB)

Standards
All stock handling and planting shall be in accordance with the technical standards contained in 'Handling and Establishment of Landscape Plants' 1996, published by The Committee for Plant Supply and Establishment and available from The Horticultural Trades Association, 19 High Street, Theale, Reading, Berkshire, RG7 5AH.

All pre-planting site preparation, planting and post planting maintenance works shall be carried out in accordance with BS4428 (1989) Code of Practice for General Landscape Operations (excluding hard surfaces)

HOWARD & SEDDON A.R.I.B.A.
CHARTERED ARCHITECTS,
64 WASHWAY ROAD,
SALE, CHESHIRE. M33 7RE.
TEL No 0161-973 8296
FAX No 0161-962 3485
e-mail : hsriba@netcomuk.co.uk

JOB RESIDENTIAL DEVELOPMENT
44 - 46 WELLINGTON ROAD/
MONKS HALL GROVE
MONTON ECCLES

CLIENT
HARRINGTON HOUSE ESTATES LTD.

TITLE
SITE PLAN

DRAWN
B.WORTHINGTON

DATE
26 MAY 2009

SCALE

DRG No.
9398
/500

AMENDMENT
REV D